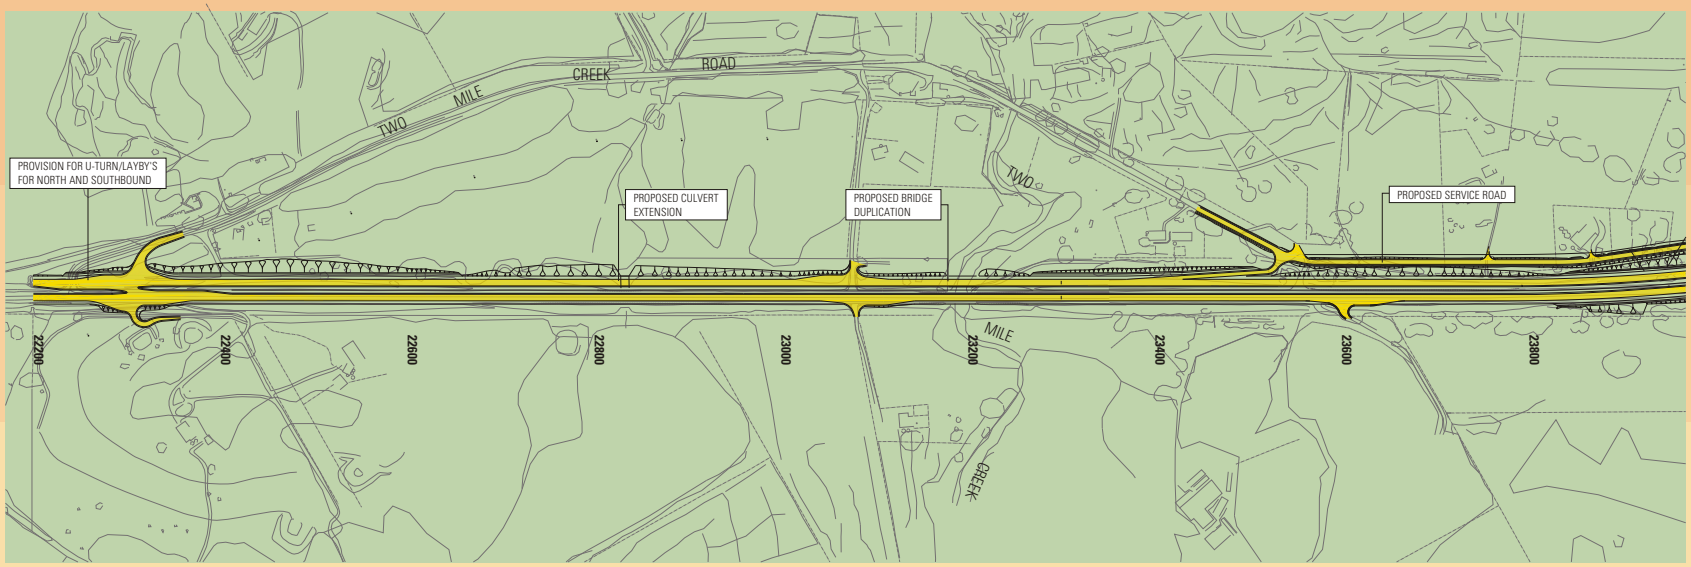

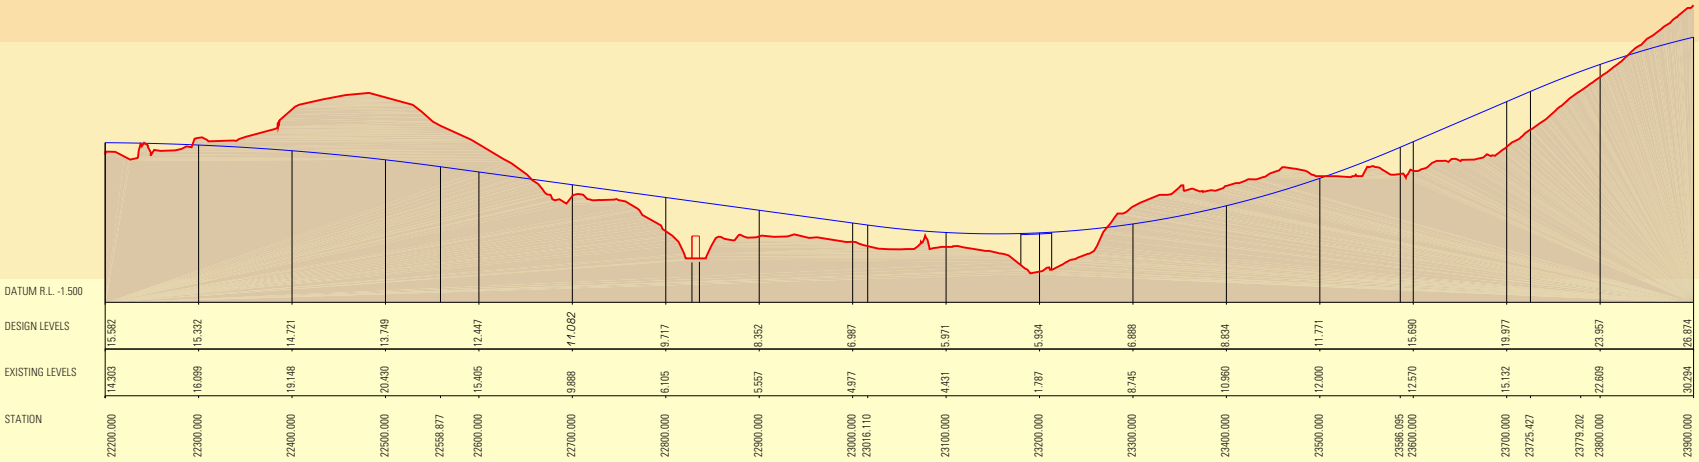

COOPERNOOK TO MOORLAND
REPRESENTATIONS REPORT

FIGURE 2-1(a)
HORIZONTAL AND VERTICAL ALIGNMENT OF PROPOSED HIGHWAY